AVENIDA VISTA HERMOSA

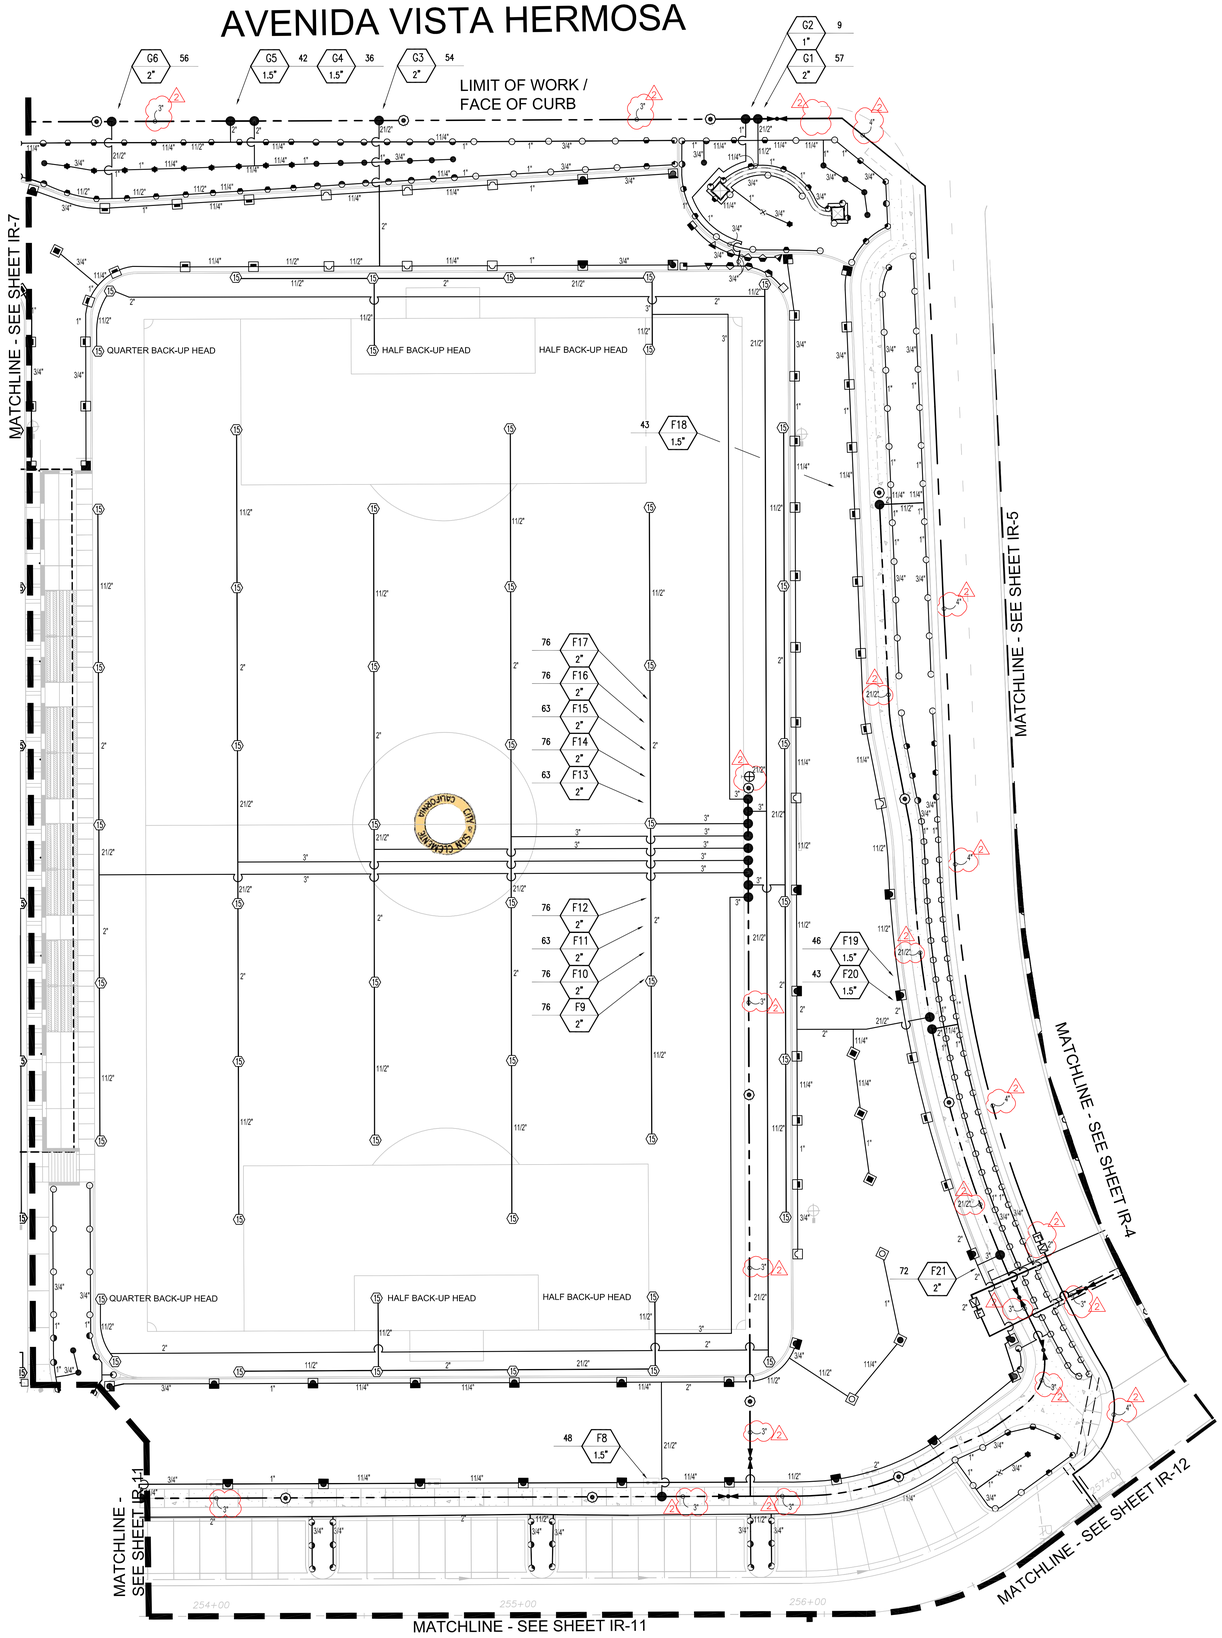

NOTE:
MAINLINE SHOWN WITHIN PAVING FOR CLARITY ONLY, ACTUAL MAINLINE LOCATION TO BE A MINIMUM OF 18" OFF ADJACENT HARDSCAPE AND OTHER OBSTACLES TYP.

NOTE:
CONTRACTOR SHALL ADJUST ALL HEADS AS REQUIRED TO ACCOMODATE ANY VERTICAL OBSTRUCTIONS THAT MAY OCCUR, INCLUDING BUT NOT LIMITED TO LIGHT POLES, FIRE HYDRANTS, ETC. VERIFY ALL HEAD LAYOUT WITH OWNER'S AUTHORIZED REPRESENTATIVE PRIOR TO COMMENCING WORK.

NOTE:
BUBBLERS AND LATERAL LINES ARE SHOWN WITHIN PAVING FOR CLARITY ONLY, ACTUAL LOCATION TO BE WITHIN PLANTER. BUBBLERS SHALL BE ALIGNED WITH TREES AND AS DIRECTED BY OWNER'S AUTHORIZED REPRESENTATIVE. CONFIRM ALL LAYOUT IN FIELD WITH OWNER'S AUTHORIZED REPRESENTATIVE PRIOR TO COMMENCING WORK.

KEY MAP

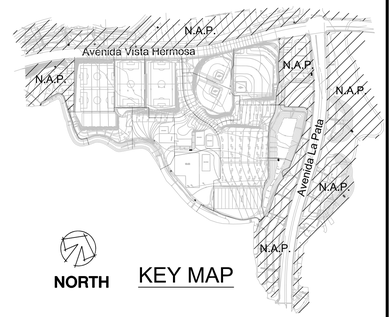

sweeney + associates
IRRIGATION DESIGN AND CONSULTING
California
38730 Sky Canyon Drive, Suite C
Murrieta, CA 92563
951.461.6830 p - 951.461.6850 f
email@sweeneyassoc.com
www.sweeneyassoc.com
Murrieta, California - Austin, Texas - Ft. Lauderdale, Florida

Underground Service Alert
DIG ALERT
Call: TOLL FREE
1-800
227-2600
TWO WORKING DAYS BEFORE YOU DIG

APPROVED BY:

AL KING, DIRECTOR OF BEACHES, PARKS, & RECREATION DATE

REVISIONS

NO.	DESCRIPTION	REVISED	APPROVED	DATE
2	ADDENDUM 3			03-04-10

JOB NO.: 55-100467
SMP NO.: 649-560
SCALE: AS SHOWN
DESIGNED BY: SMP

REGISTERED LANDSCAPE ARCHITECT
PATRICK C.M. MURPHY No. 1881
Signature
7-31-10
Renewal Date
Date
STATE OF CALIFORNIA

PLANS PREPARED BY:
SUMMERS/MURPHY & PARTNERS, INC.
LANDSCAPE ARCHITECTS
34197 COAST HIGHWAY, SUITE 200
DANA POINT, CALIFORNIA 92629
(949) 443-1446 FAX (949) 443-1631

These drawings and/or the proportionating specifications are the exclusive property of Summers/Murphy & Partners, and are not to be changed or copied in any form or manner whatsoever, nor are they to be assigned to any third party, without first obtaining the expressed written permission and consent of Summers/Murphy & Partners, Inc.

PREPARED UNDER THE SUPERVISION OF: DATE:
PATRICK MURPHY R.L.A. # 1881

CITY OF SAN CLEMENTE
DEPARTMENT OF BEACHES, PARKS, & RECREATION

LA PATA PARK

IRRIGATION PLAN

DRAWING NO.: IR-6
SHEET NO.: 69 OF 178

Z:\SummersMurphy\La Pata\560-IR.dwg 03/04/2010 09:29